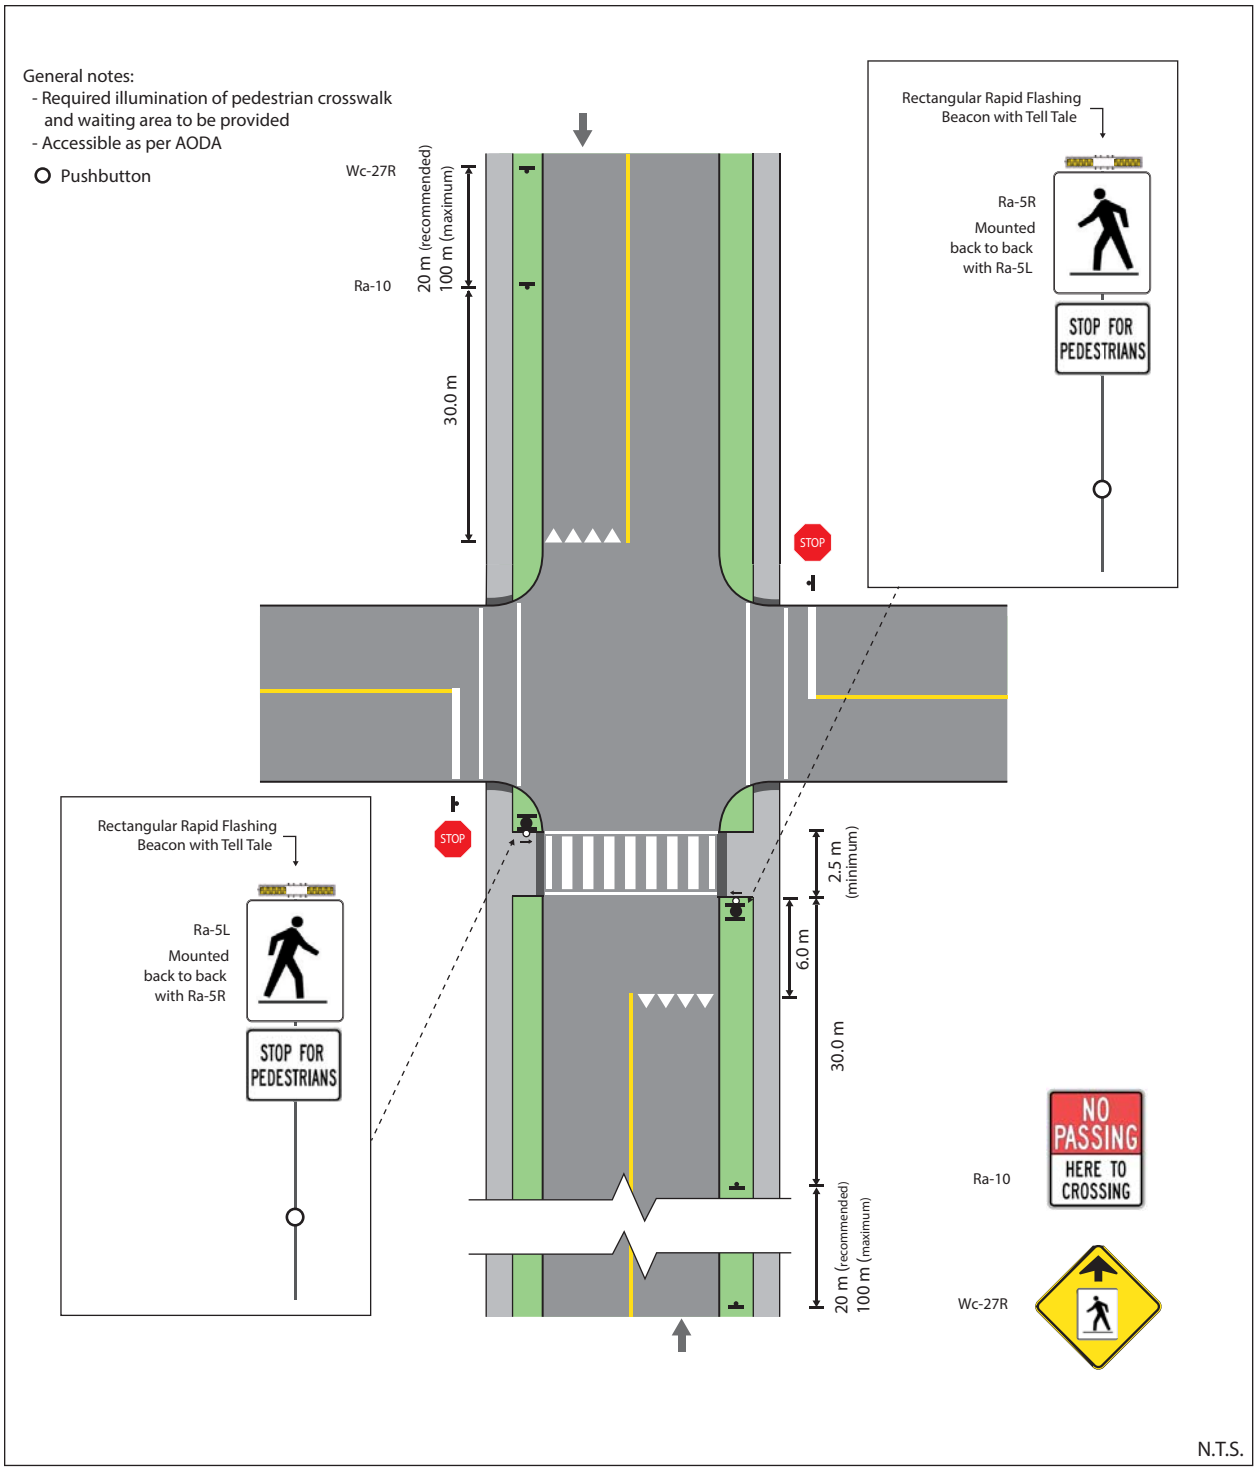

Figure 36: Pedestrian Crossover Level 2 Type C – Intersection (2-way)